SEC. 11 TN.4S RG.8E

200-11_2

SEE MAP 200-11_3

MIRAGE AT MAGIC RANCH
PHASE II
CAB D - SLD 183

SEE MAP 200-24_4

ALL TRACTS UNDER PARCEL 200-11-308

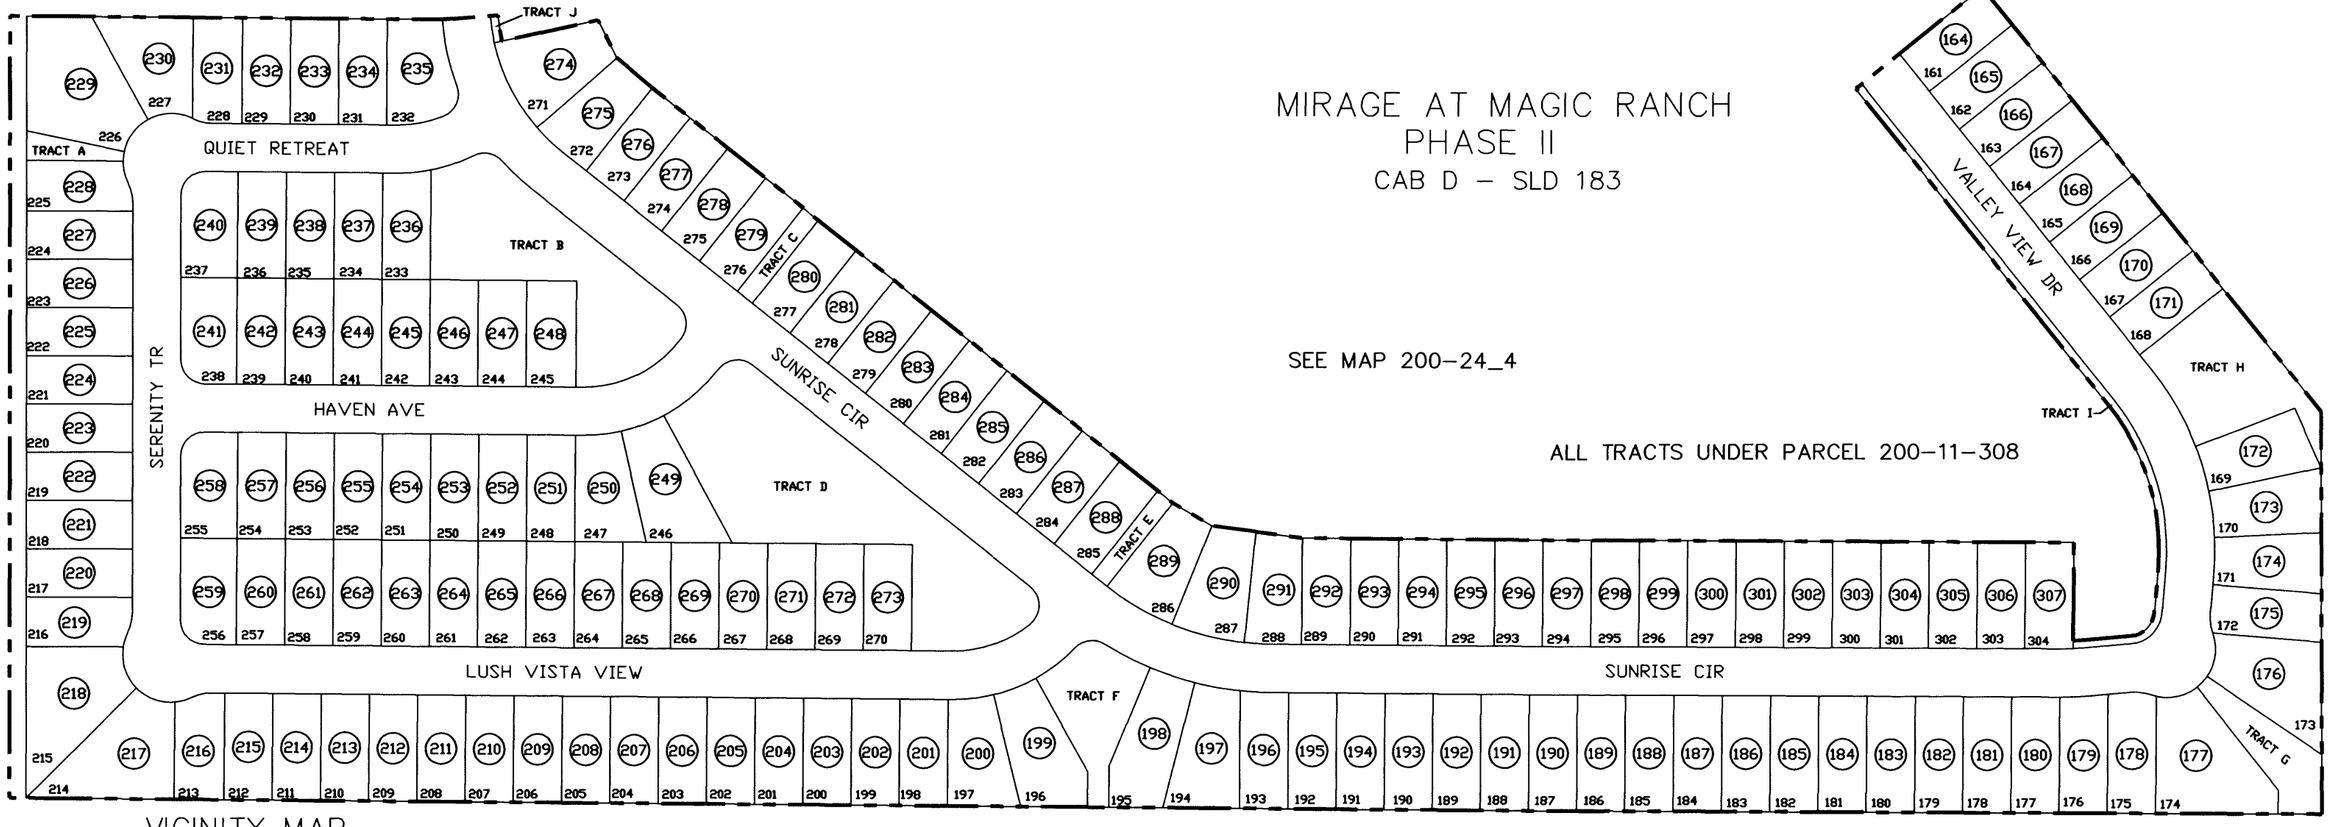

SEE MAP 200-28

VICINITY MAP

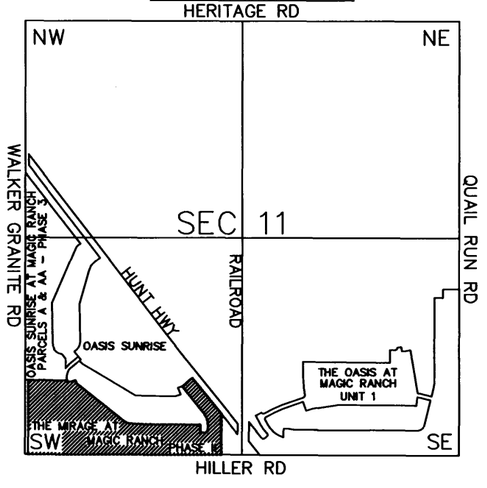

THIS MAP IS FOR TAX PURPOSES ONLY.

THIS OFFICE WILL NOT ASSUME LIABILITY FOR REPRESENTATION, MEASUREMENTS OR ACREAGE.

THE ORIGINAL PLAT OF THIS SUBDIVISION IS ON FILE WITH THE PINAL COUNTY RECORDERS OFFICE, FOR COMPLETE INFORMATION OF PLAT AND CC&R's CALL (520) 868-7100.

AREA CODE
0103

SPECIAL DISTRICTS
00000
00000

SCALE: 1" = 150'

10-26-2004

PINAL COUNTY ASSESSORS M