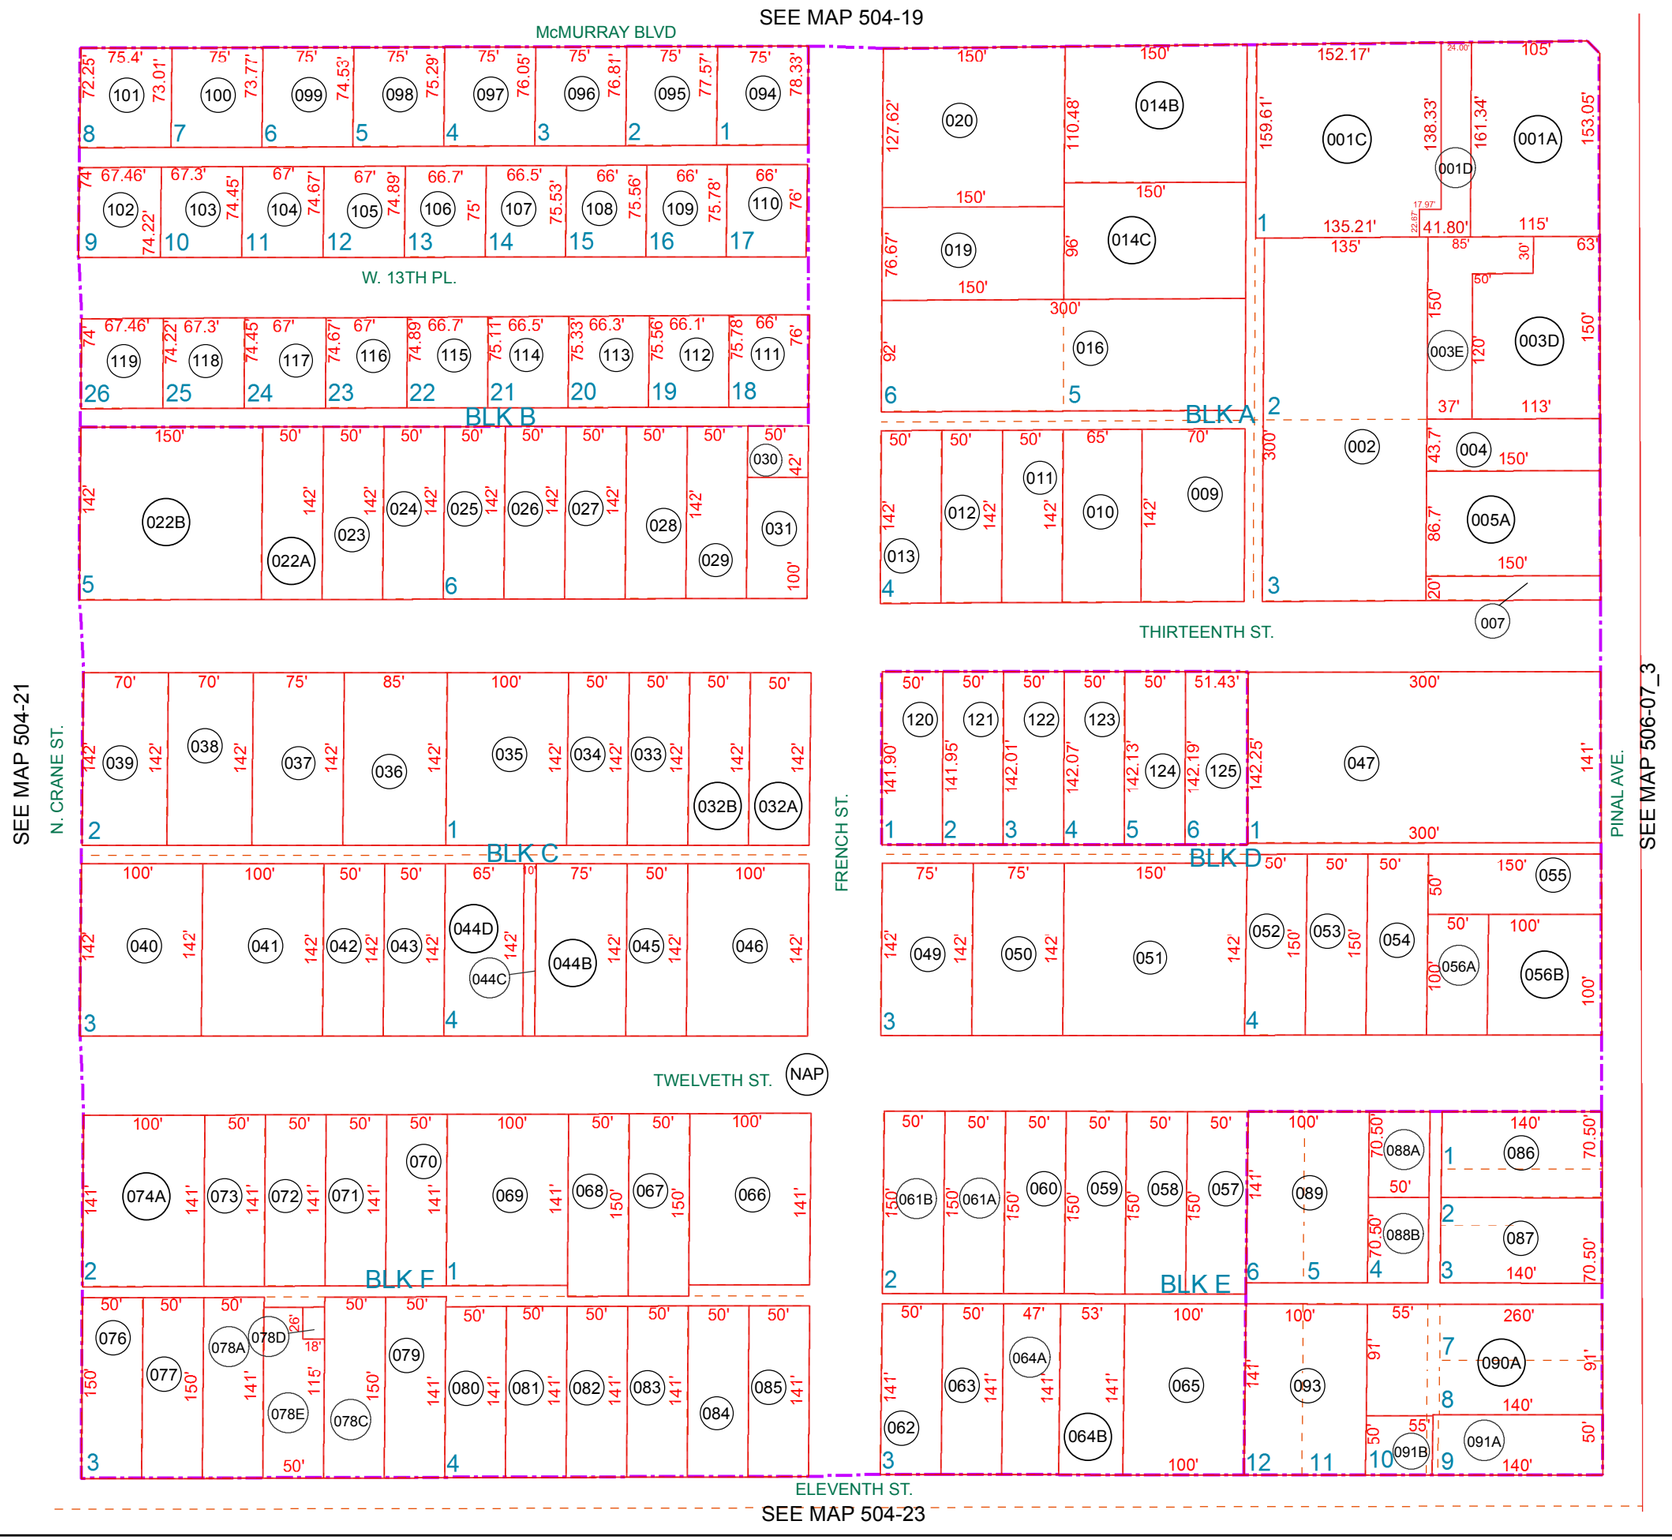

BOOK - MAP

504-20

NE SE SEC. 19 T.06S. R.06E.

BENNETT'S ACRE CITY
RE-SUB OF E2 BLK E
BK 03 - PG 032

BENNETT'S ACRE CITY
RE-SUB OF BLK B LT 1-4
BK 13 - PG 064

BENNETT'S ACRE CITY
BK 01 - PG 018

AMADOR LANE
CAB B - SLIDE 113

LOCATION MAPS

R.E.

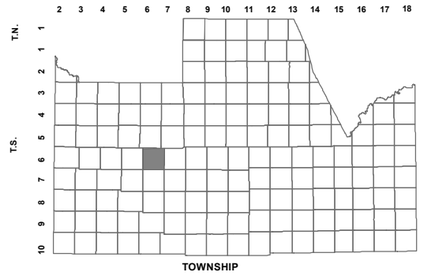

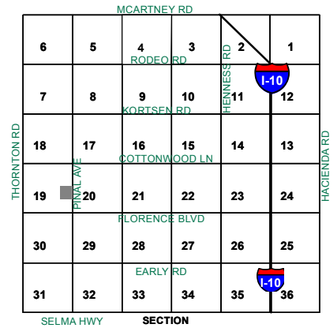

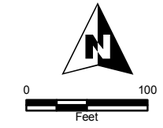

Revised: 6/21/2017

By: KG

PINAL • COUNTY
wide open opportunity

Pinal County Assessor

THIS MAP DOES NOT REPRESENT A SURVEY. NO LIABILITY IS ASSUMED FOR THE ACCURACY OF THE DATA DELINEATED HEREIN, EITHER EXPRESSED OR IMPLIED BY PINAL COUNTY OR ITS EMPLOYEES. THIS MAP IS COMPILED FROM OFFICIAL RECORDS, INCLUDING PLATS, SURVEYS, RECORDED DEEDS AND CONTRACTS, AND ONLY CONTAINS INFORMATION REQUIRED FOR THE PINAL COUNTY ASSESSOR'S OFFICE PURPOSES.