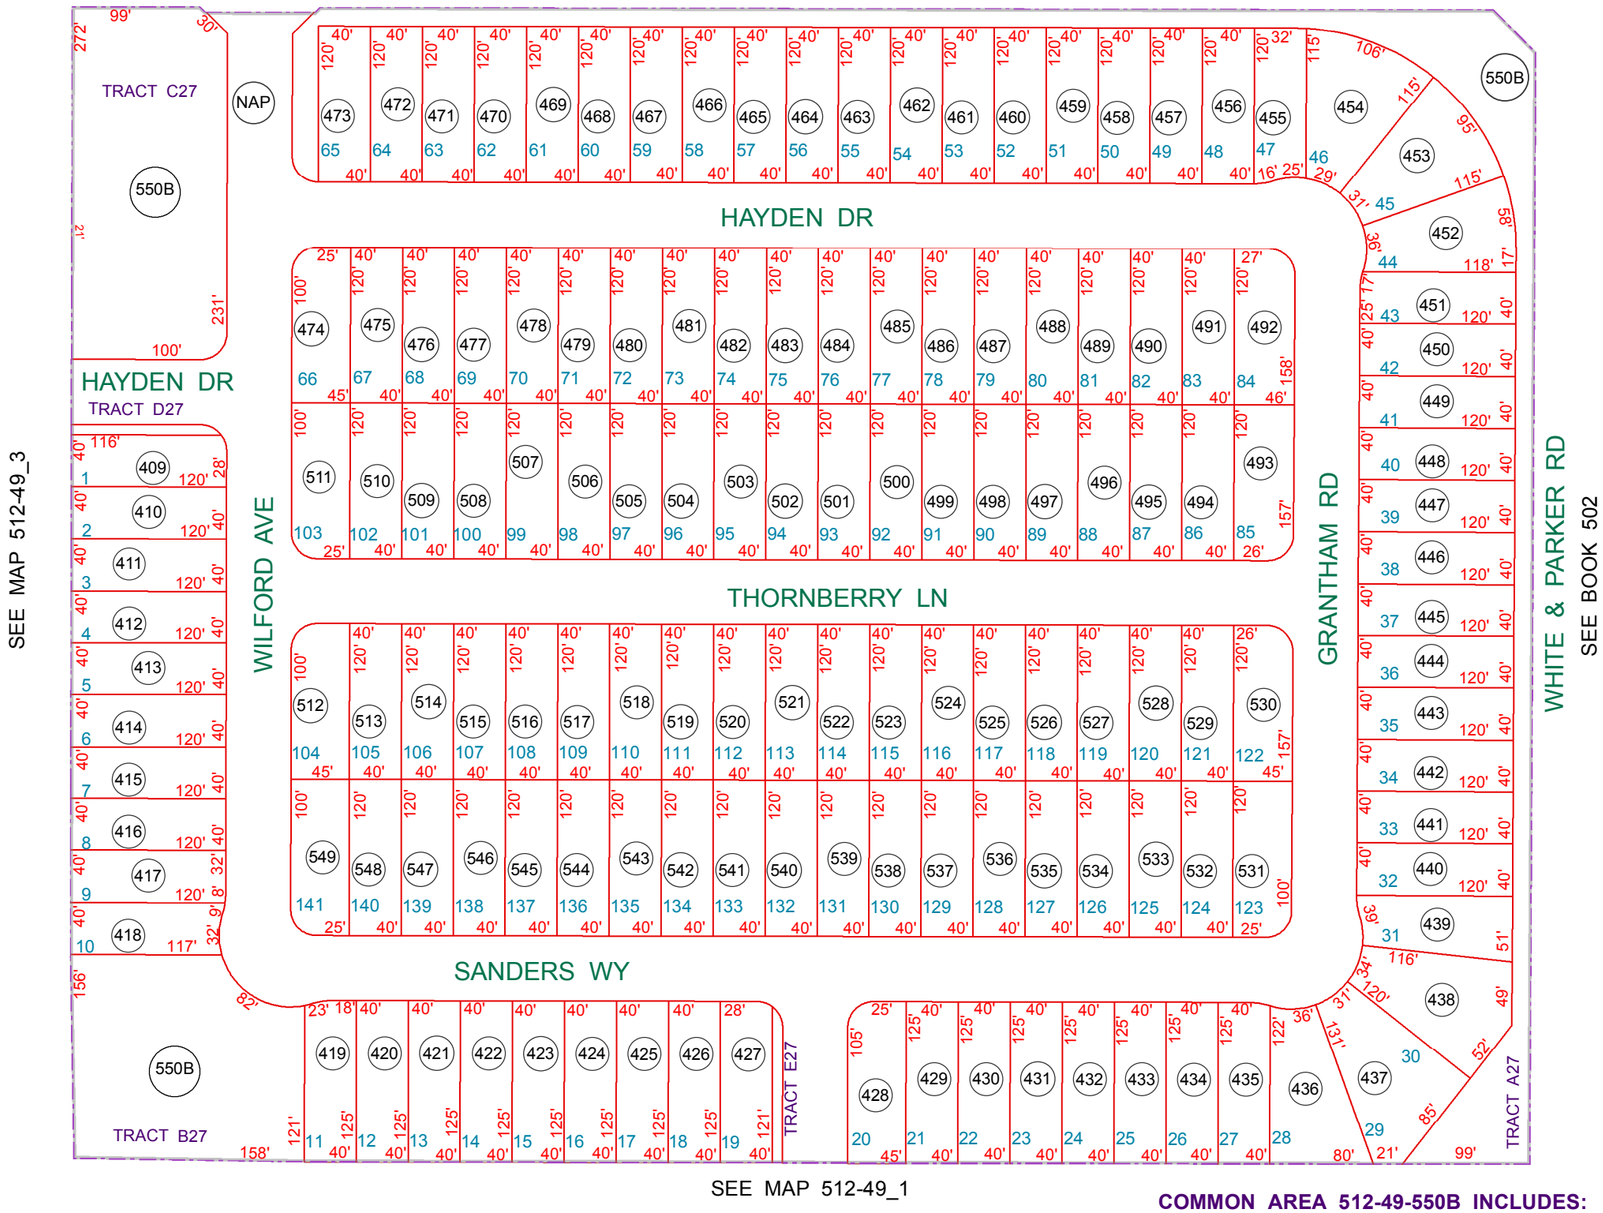

COMMON AREA 512-49-550B INCLUDES:

PARCEL 23 @ HOMESTEAD NORTH TRACTS A23 THRU I23
PARCEL 24 @ HOMESTEAD NORTH TRACTS A24 THRU F24
PARCEL 25 @ HOMESTEAD NORTH TRACTS A25 THRU H25
PARCEL 26 @ HOMESTEAD NORTH TRACTS A26 THRU F26
PARCEL 27 @ HOMESTEAD NORTH TRACTS A27 THRU E27

BOOK - MAP

512-49_4

SEC. 24 T.04S. R.03E.

PARCEL 27 AT
HOMESTEAD NORTH
CAB G - SLD 134

LOCATION MAPS

R.E.

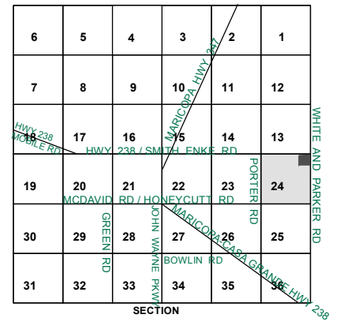

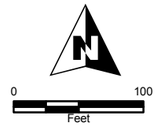

Revised: 10/5/2015

By: CM

PINAL • COUNTY
wide open opportunity

Pinal County Assessor

THIS MAP DOES NOT REPRESENT A SURVEY. NO LIABILITY IS ASSUMED FOR THE ACCURACY OF THE DATA DELINEATED HEREIN, EITHER EXPRESSED OR IMPLIED BY PINAL COUNTY OR IT'S EMPLOYEES. THIS MAP IS COMPILED FROM OFFICIAL RECORDS, INCLUDING PLATS, SURVEYS, RECORDED DEEDS AND CONTRACTS, AND ONLY CONTAINS INFORMATION REQUIRED FOR THE PINAL COUNTY ASSESSOR'S OFFICE PURPOSES.